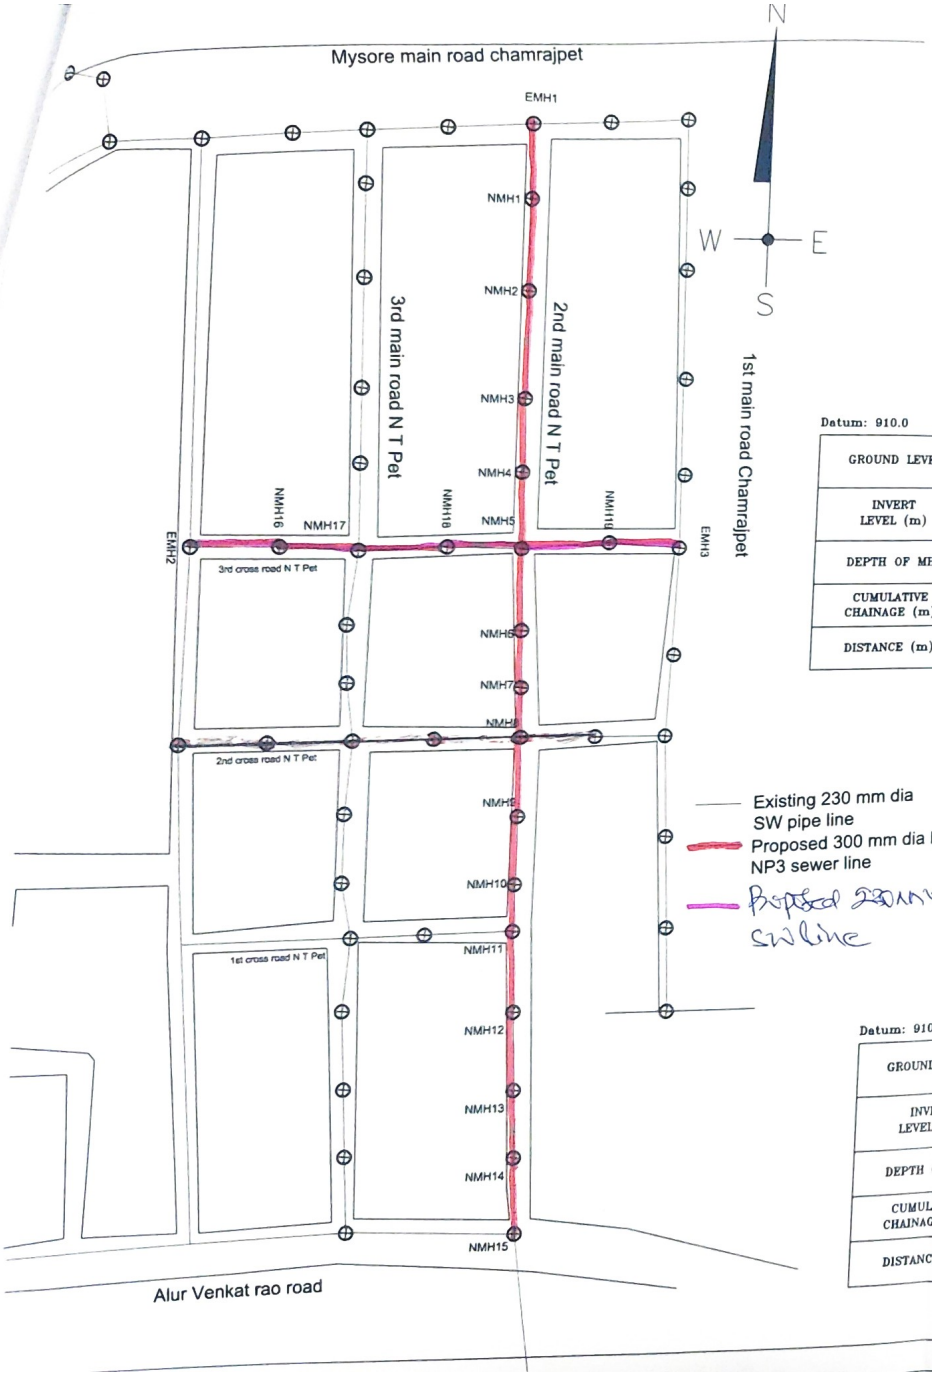

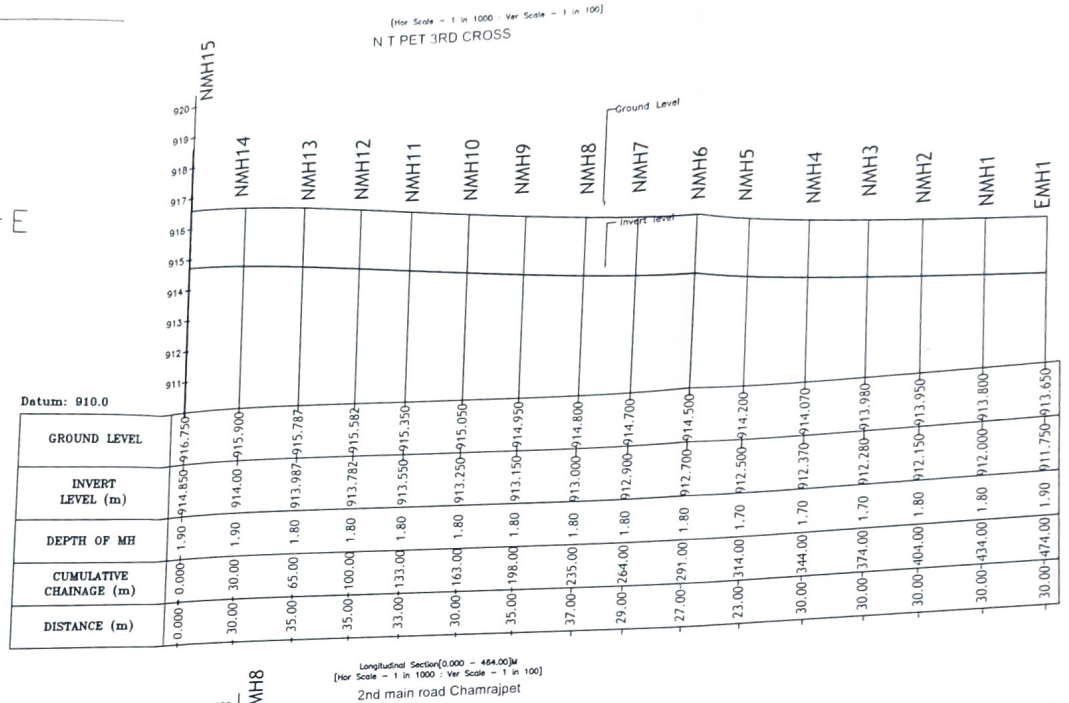

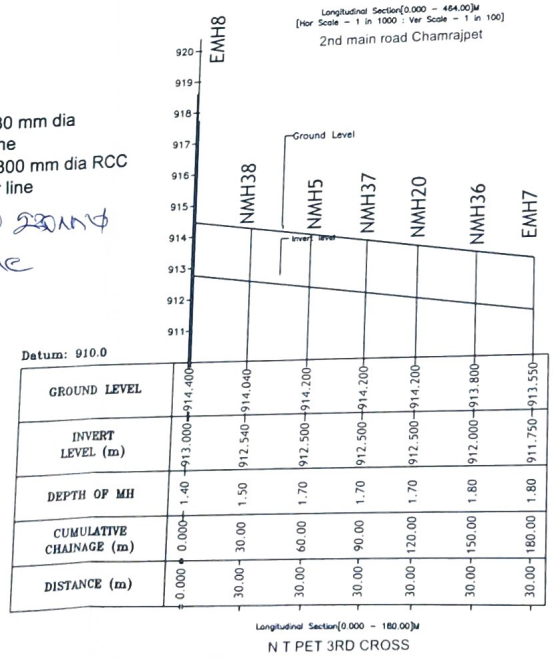

CLIENT	BANGALORE WATER SUPPLY & SEWERAGE BOARD
TITLE	Work of Providing & Laying of 300mm dia RCC NP3 Pipe line and New machine holes and 230mm dia SW pipe line in 2nd main road and 3rd cross NT Pet in place of 150/ 230 mm dia SW pipe line coming under Chamrajpet service station under AEESW-2 sub division
SURVEYED & PREPARED BY	RADIAN SURVEYS #715,OM PLAZA ,3RD FLOOR, 3RD MAIN DR. MODI HOSPITAL ROAD, MAHALAXMIPURAM, BANGALORE-86 E-mail : rdnsurveys@gmail.com PH:080-23194839
SCALE: 1:1000	SEASON :27.06.2017 R0
AE	AEE EE

Scanned with ACE Scanner

GIS for the work of Providing & Laying of 300mm dia RCC NP3 Pipe line and New machine [illegible]
230mm dia SW pipe line in 2nd main road and 3rd cross NT Pet in place of 150/ 230 mm dia SW
pipe line coming under Chamrajpet service station under AEESW-2 sub division.

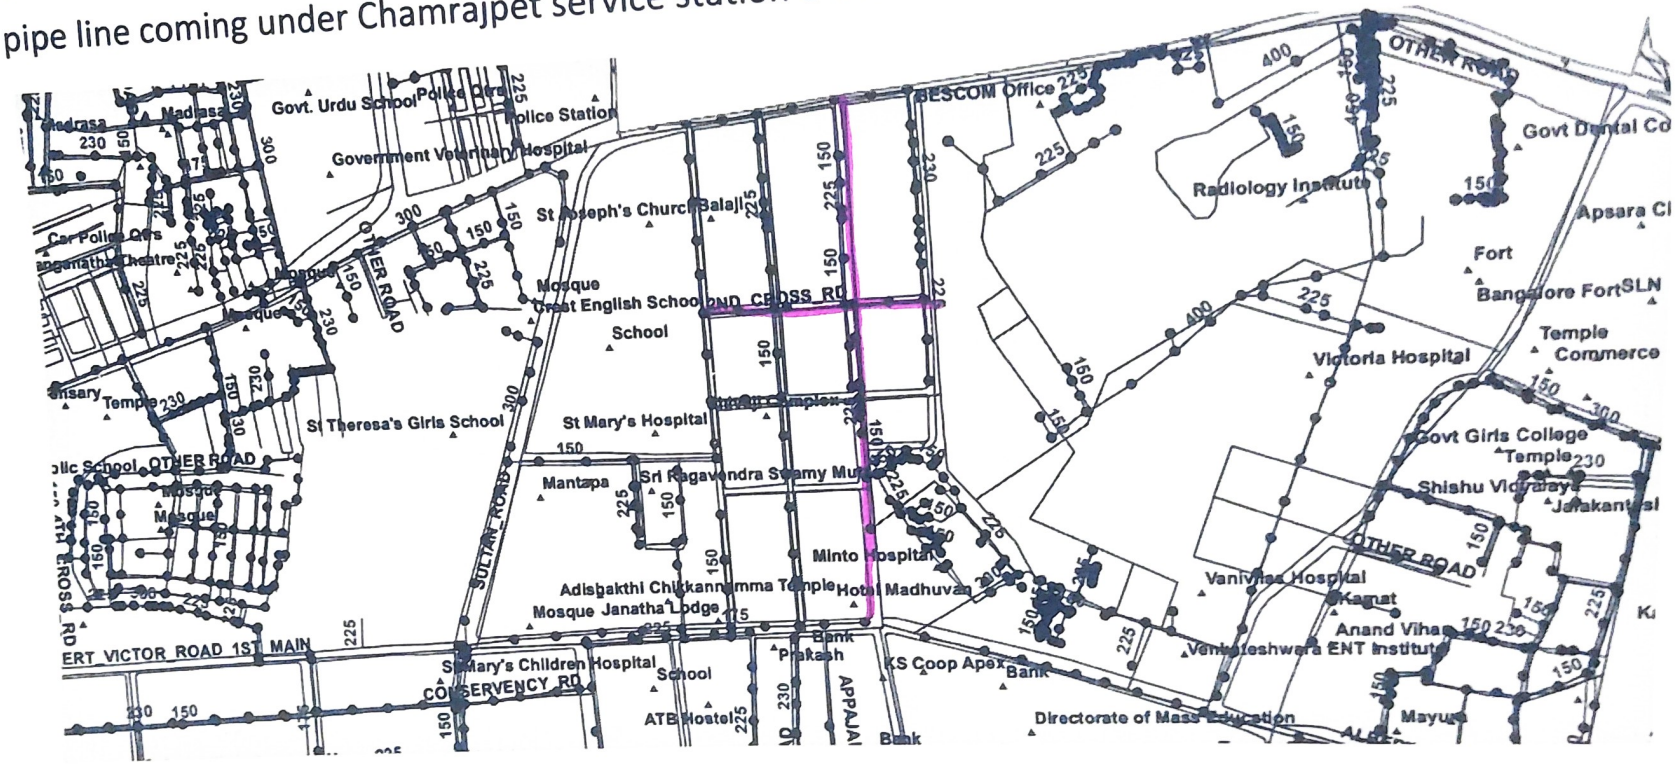

AE(Cpet)

AEESW-2

EESW-1

Scanned with ACE Scanner